NO	DESCRIPTION	QTY

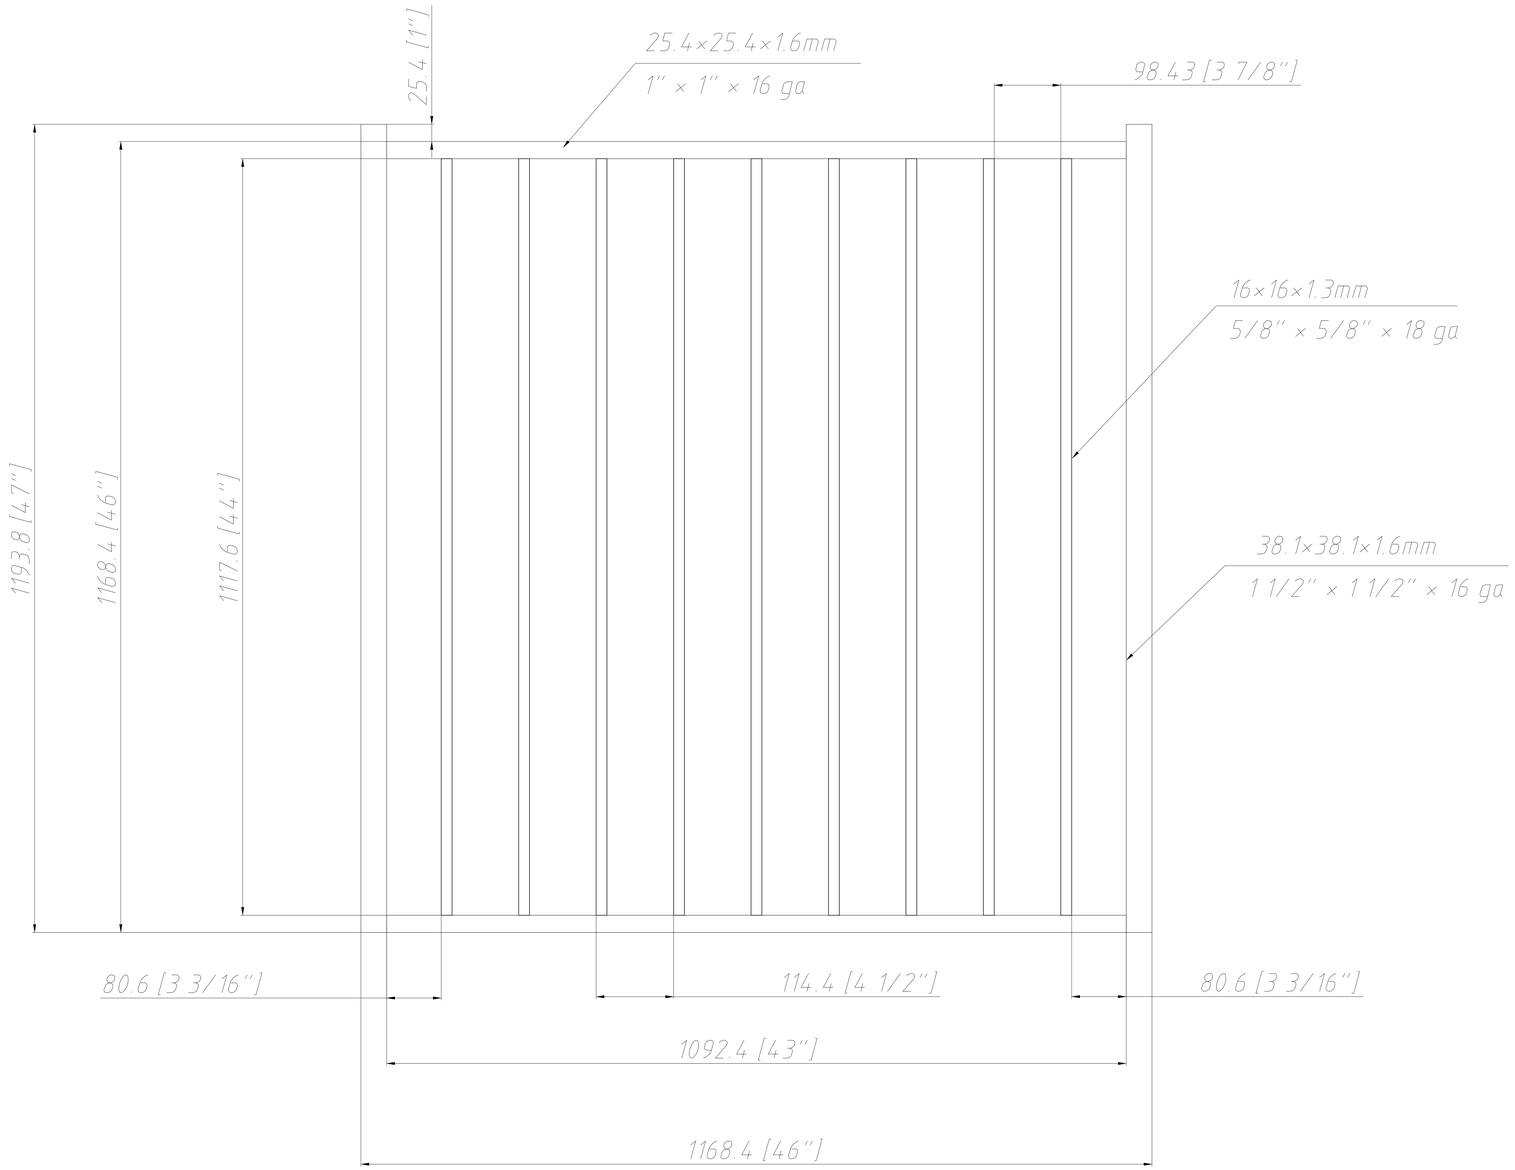

46"W x 46"H WELDED
RESIDENTIAL 2 RAIL
FLAT TOP GATE

DRAWN NO：001-000017(FR2FT 4646G)

DATE：2025-12-18

FIRST FENCE USA
WE LISTEN. WE CARE. WE DELIVER

sales@firstfenceusa.com T: (945) 941-2111

VERSION	A 0