


DO NOT SCALE DRAWING

Notes:

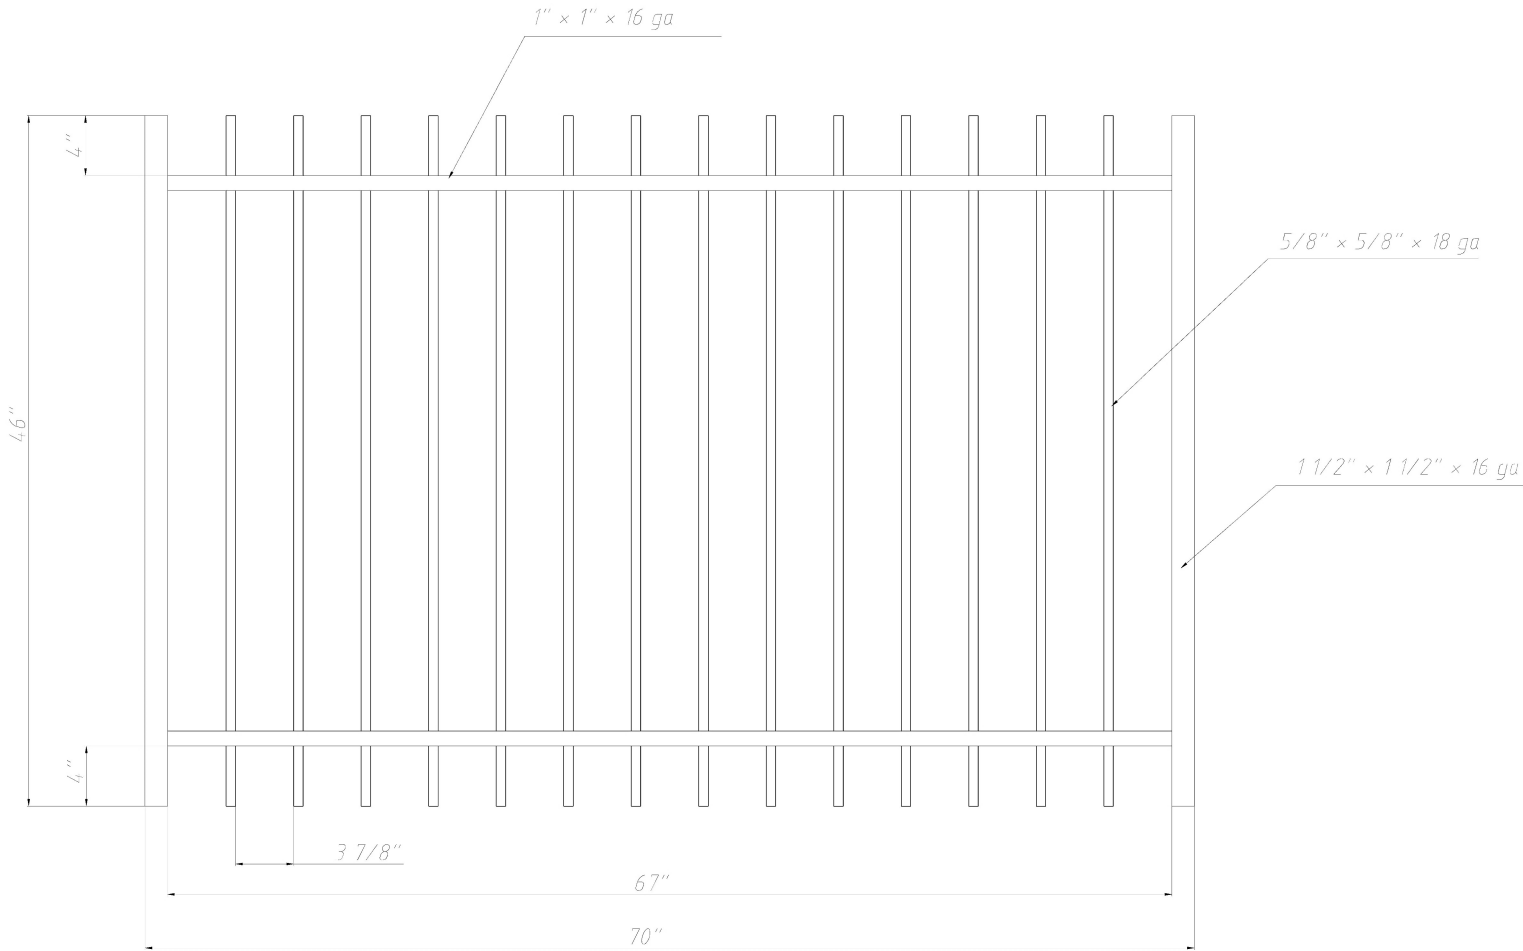

70"W x 46"H Welded Residential
2 Rail Extended Top Gate



FIRST FENCE USA

Product Code:	001-000020		
Revision:	A	Date:	02/10/2026