NO	DESCRIPTION	QTY

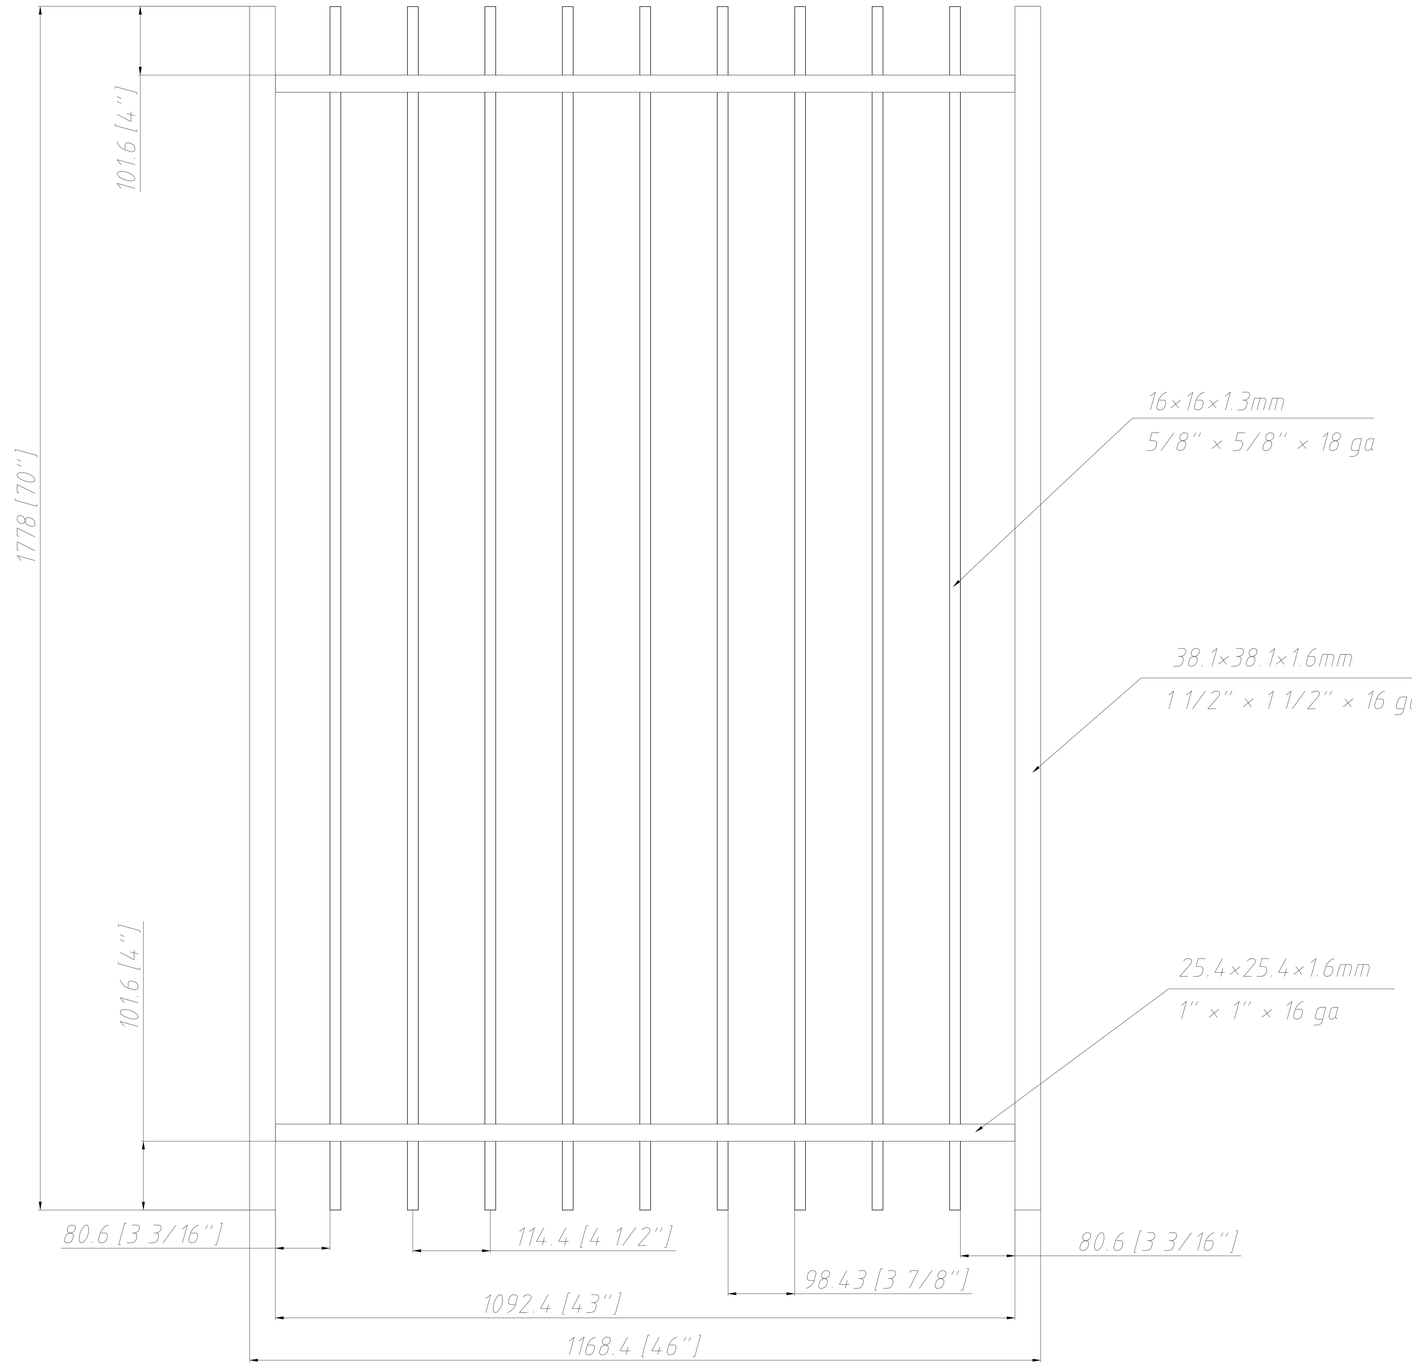

46"W x 70"H WELDED
RESIDENTIAL 2 RAIL
EXTENDED TOP GATE

DRAWN NO: 001-000023(FR2ET 4670G)

DATE: 2025-12-18

FIRST FENCE USA
WE LISTEN. WE CARE. WE DELIVER

sales@firstfenceusa.com T: (945) 941-2111

VERSION	A 0