NO	DESCRIPTION	QTY

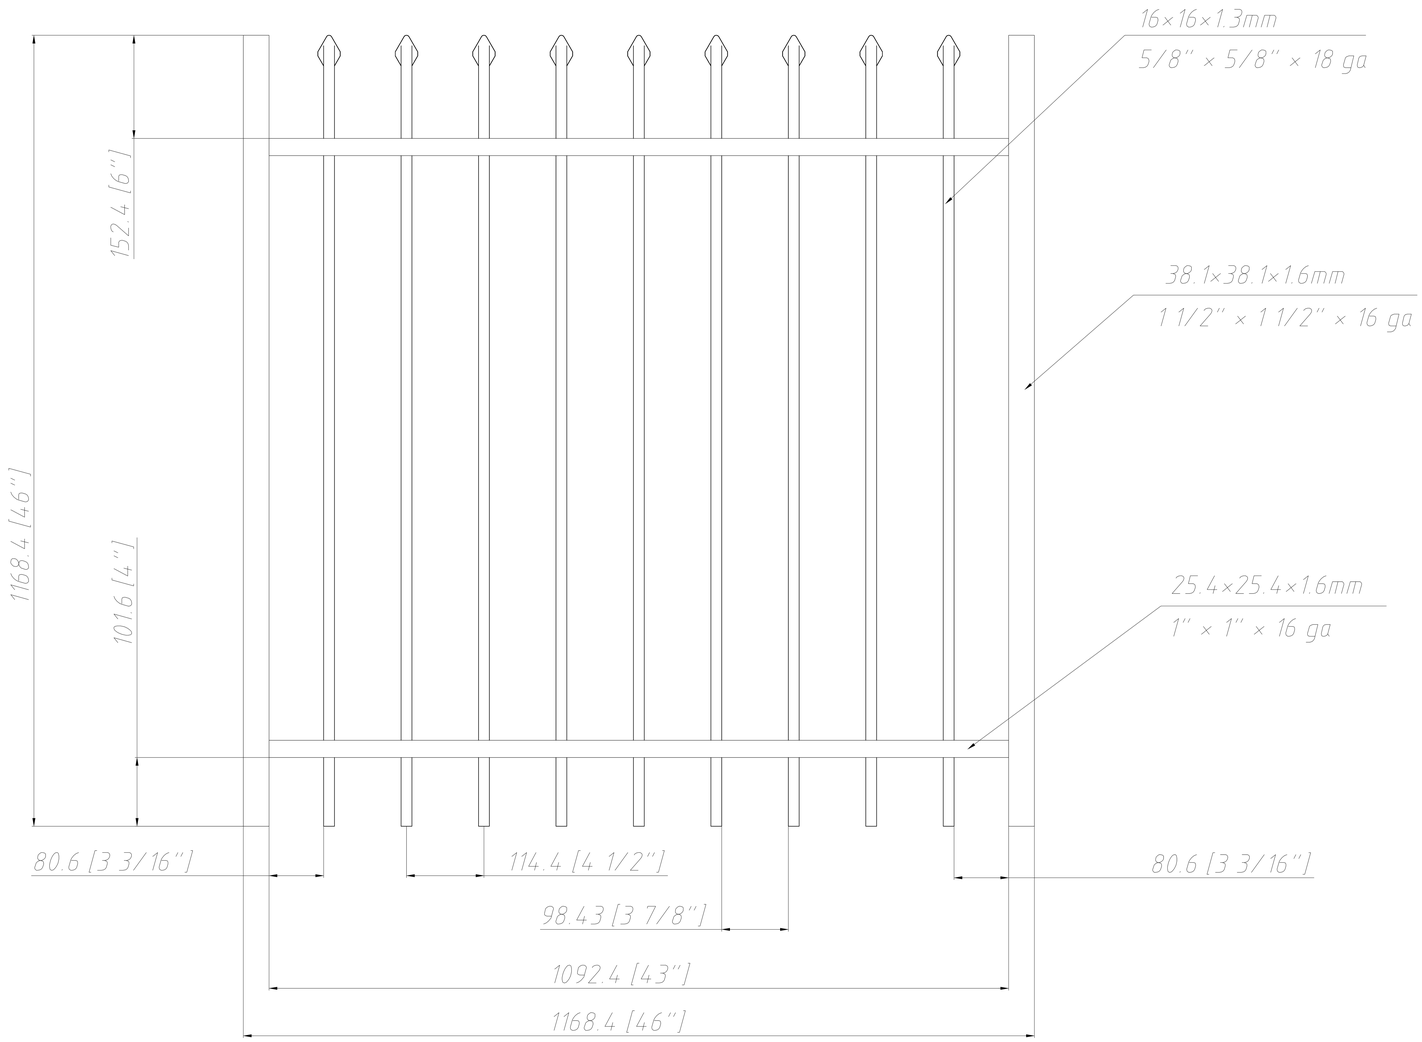

46"W x 46"H WELDED RESIDENTIAL 2 RAIL SPEAR TOP GATE

DRAWN NO: 001-000025(FR2ST 4646G)

DATE: 2025-12-18

FIRST FENCE USA
WE LISTEN. WE CARE. WE DELIVER
sales@firstfenceusa.com
T: (945) 941-2111

VERSION	A 0