NO	DESCRIPTION	QTY

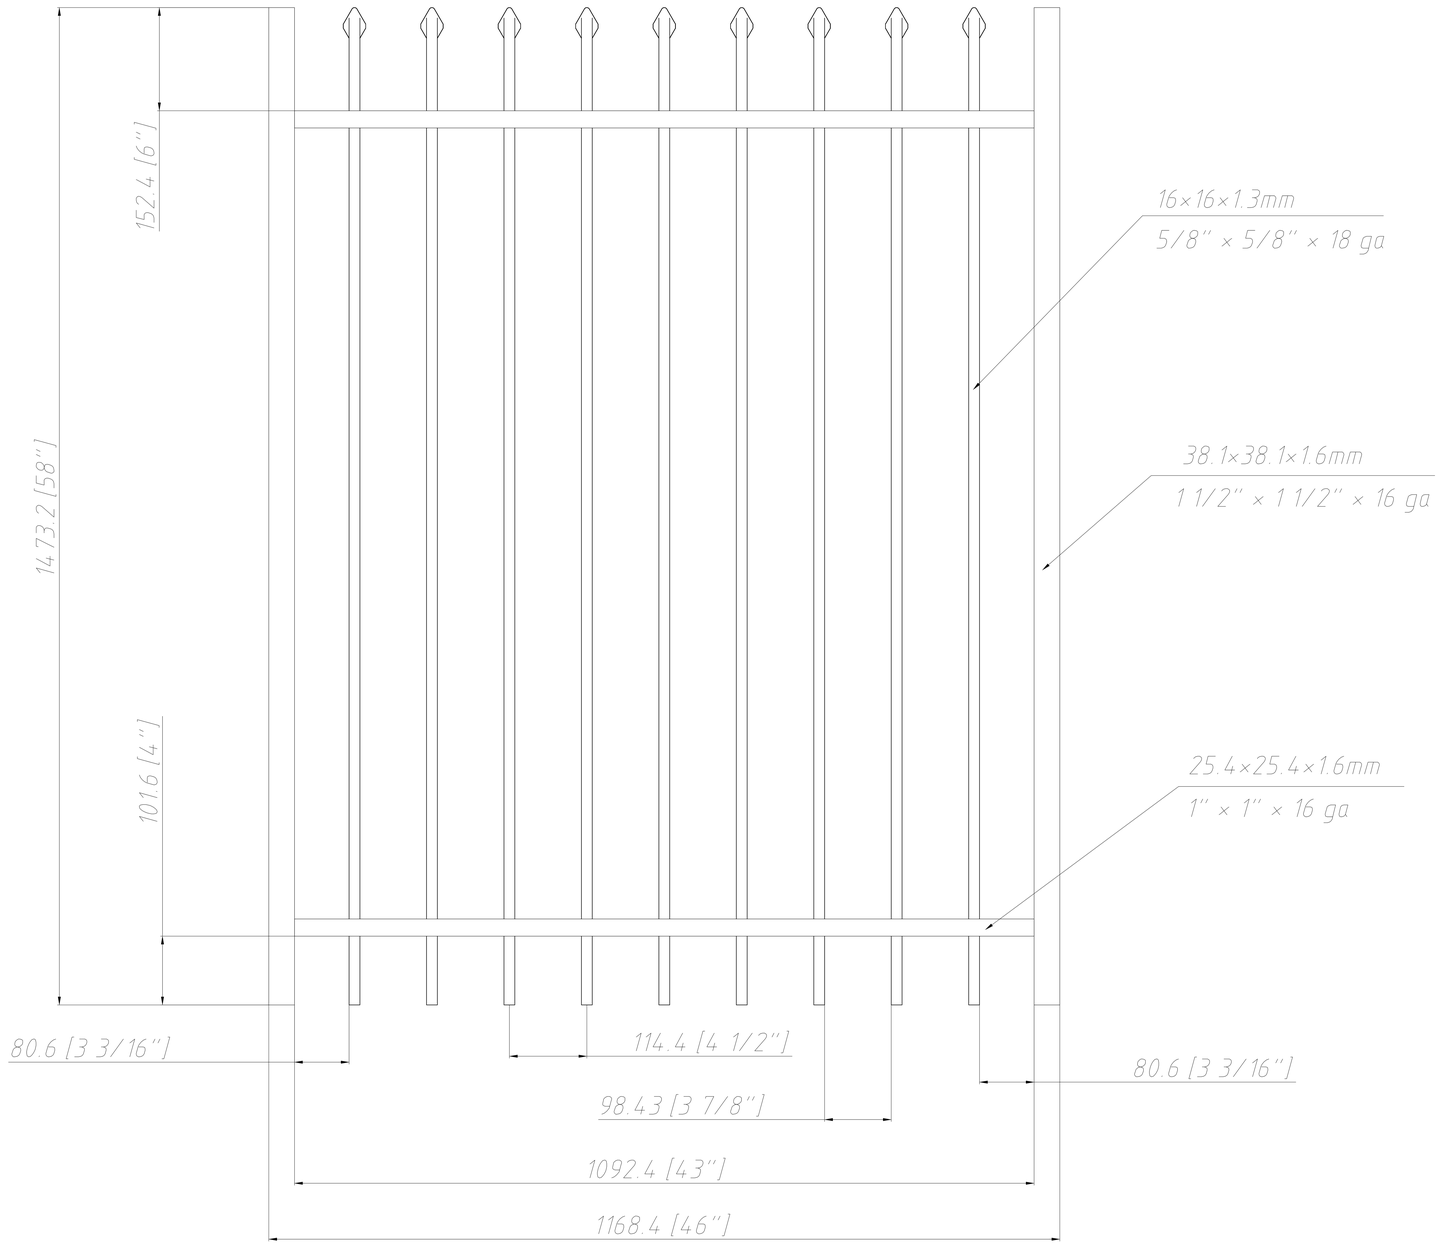

46"W x 58"H WELDED
RESIDENTIAL 2 RAIL
SPEAR TOP GATE

DRAWN NO: 001-000027(FR2ST 4658G)

DATE: 2025-12-18

FIRST FENCE USA
WE LISTEN. WE CARE. WE DELIVER

sales@firstfenceusa.com T: (945) 941-2111

VERSION	A 0