NO	DESCRIPTION	QTY

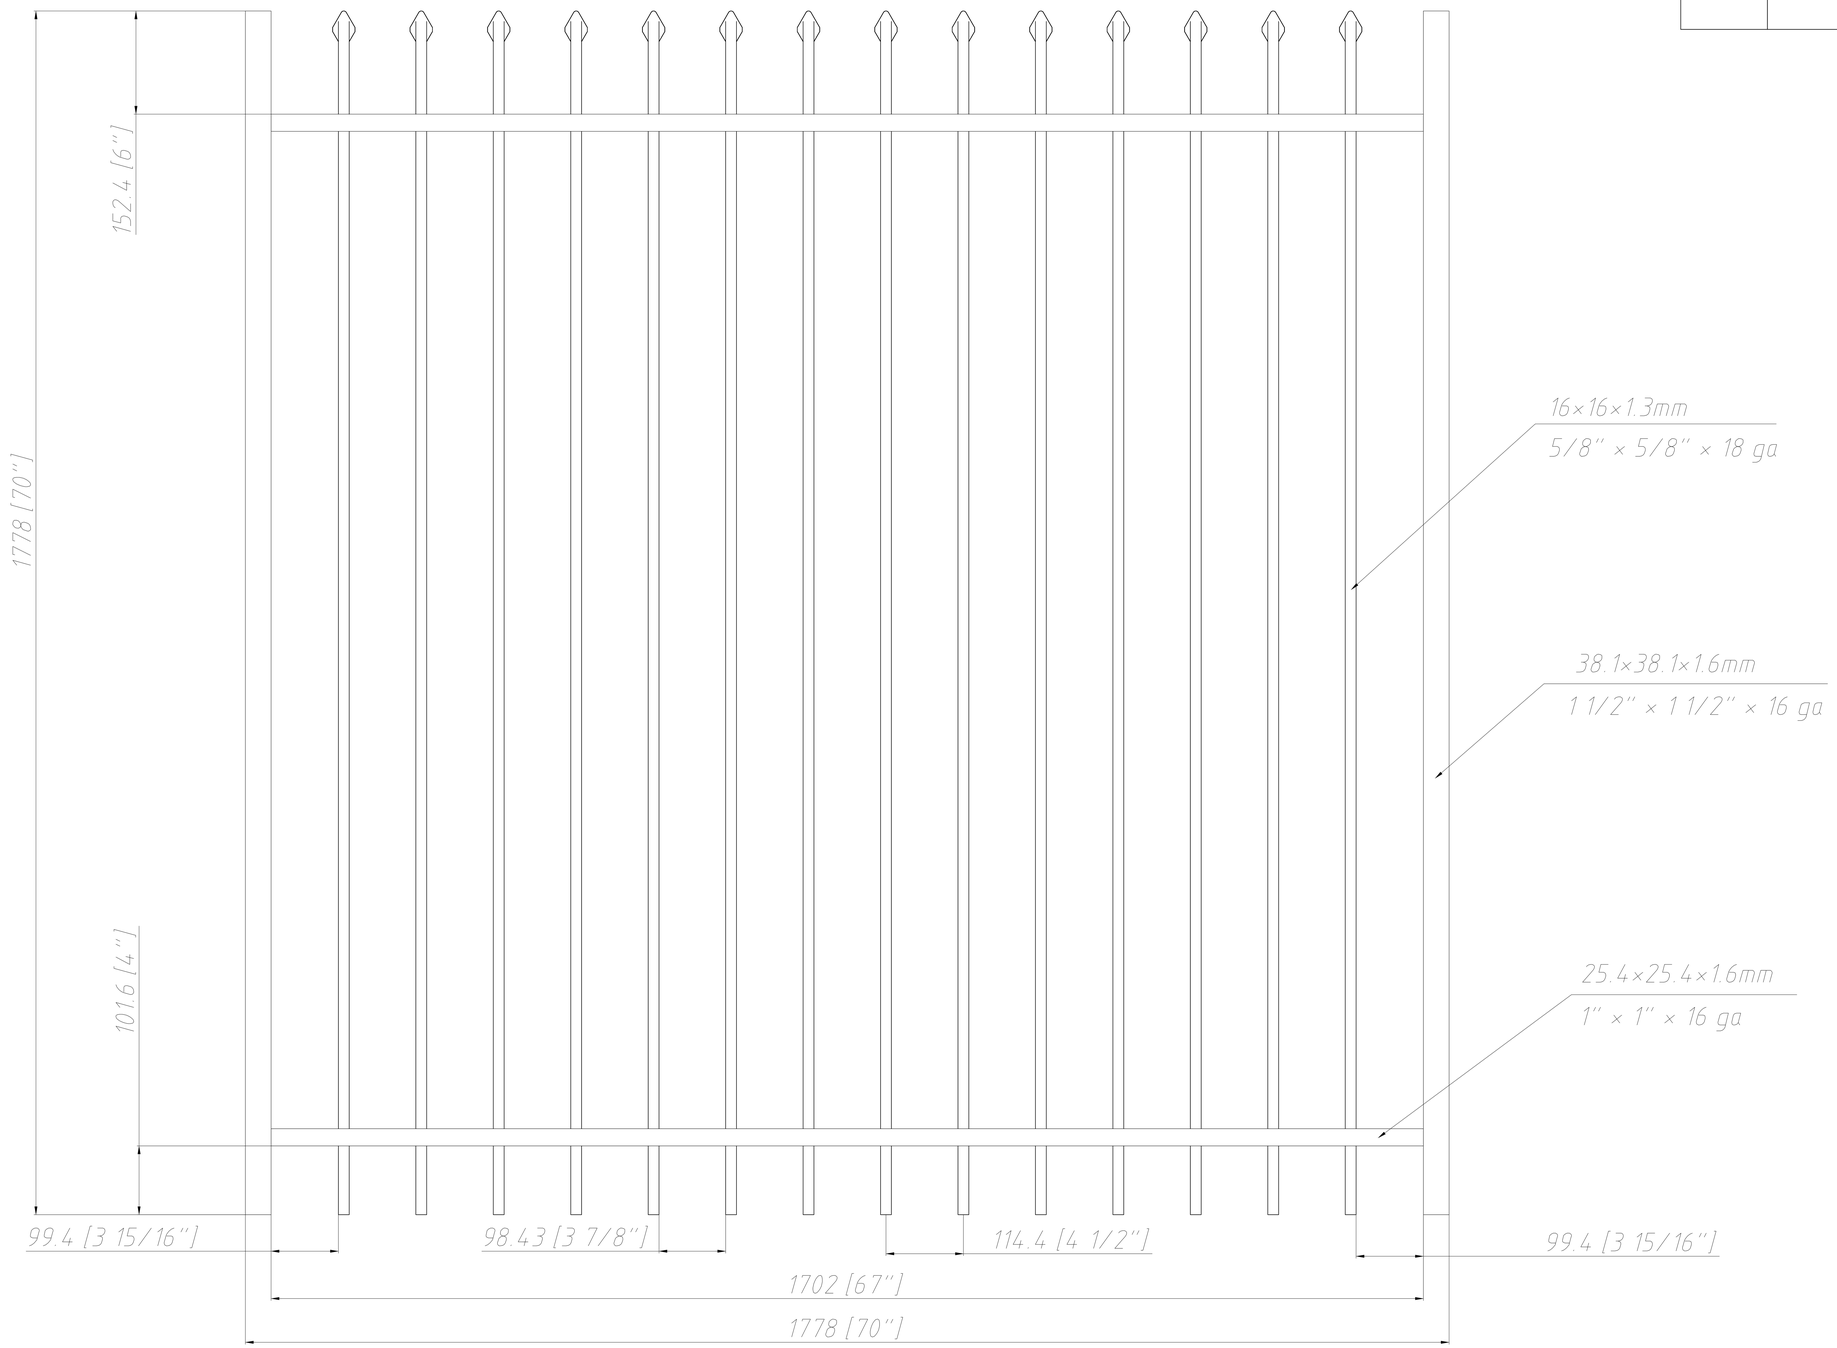

70"W x 70"H WELDED
RESIDENTIAL 2 RAIL
SPEAR TOP GATE

DRAWN NO：001-000030(FR2ST 7070G)

DATE：2025-12-18

FIRST FENCE USA
WE LISTEN. WE CARE. WE DELIVER

sales@firstfenceusa.com T: (945) 941-2111

VERSION	A 0