NO	DESCRIPTION	QTY

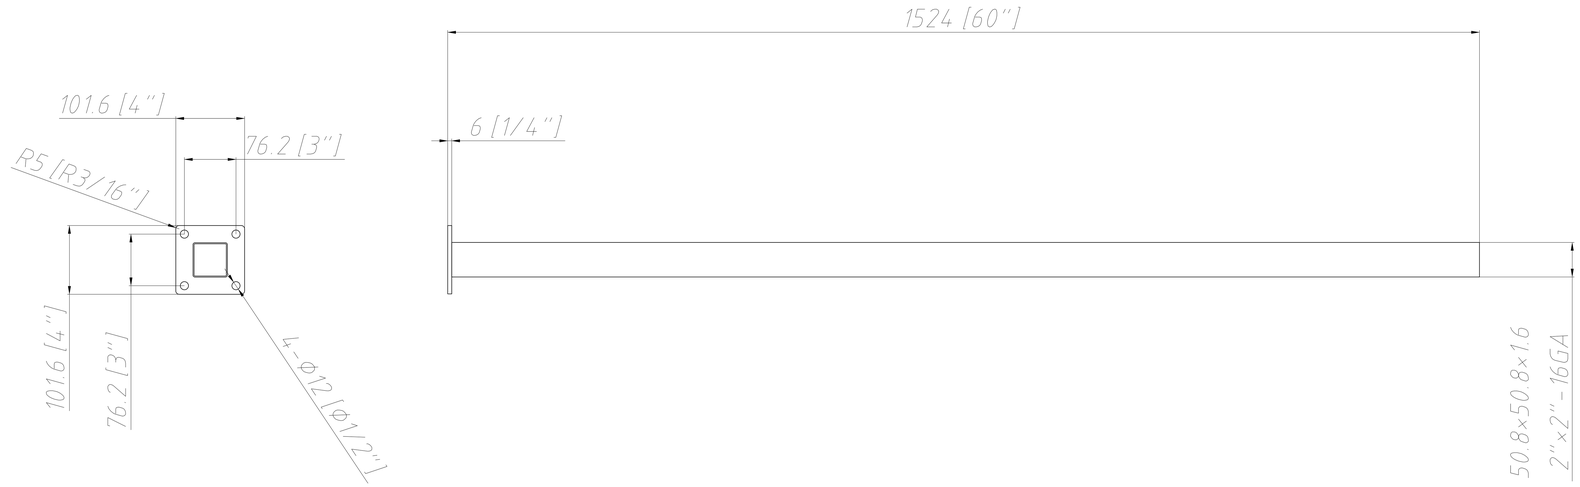

RESIDENTIAL BOLT DOWN POST FOR 58" HEIGHT FENCING

DRAWN NO: 001-000053(FRBP 60)

DATE: 2025-12-18

FIRST FENCE USA
WE LISTEN. WE CARE. WE DELIVER

sales@firstfenceusa.com T: (945) 941-2111

VERSION	A 0