NO	DESCRIPTION	QTY

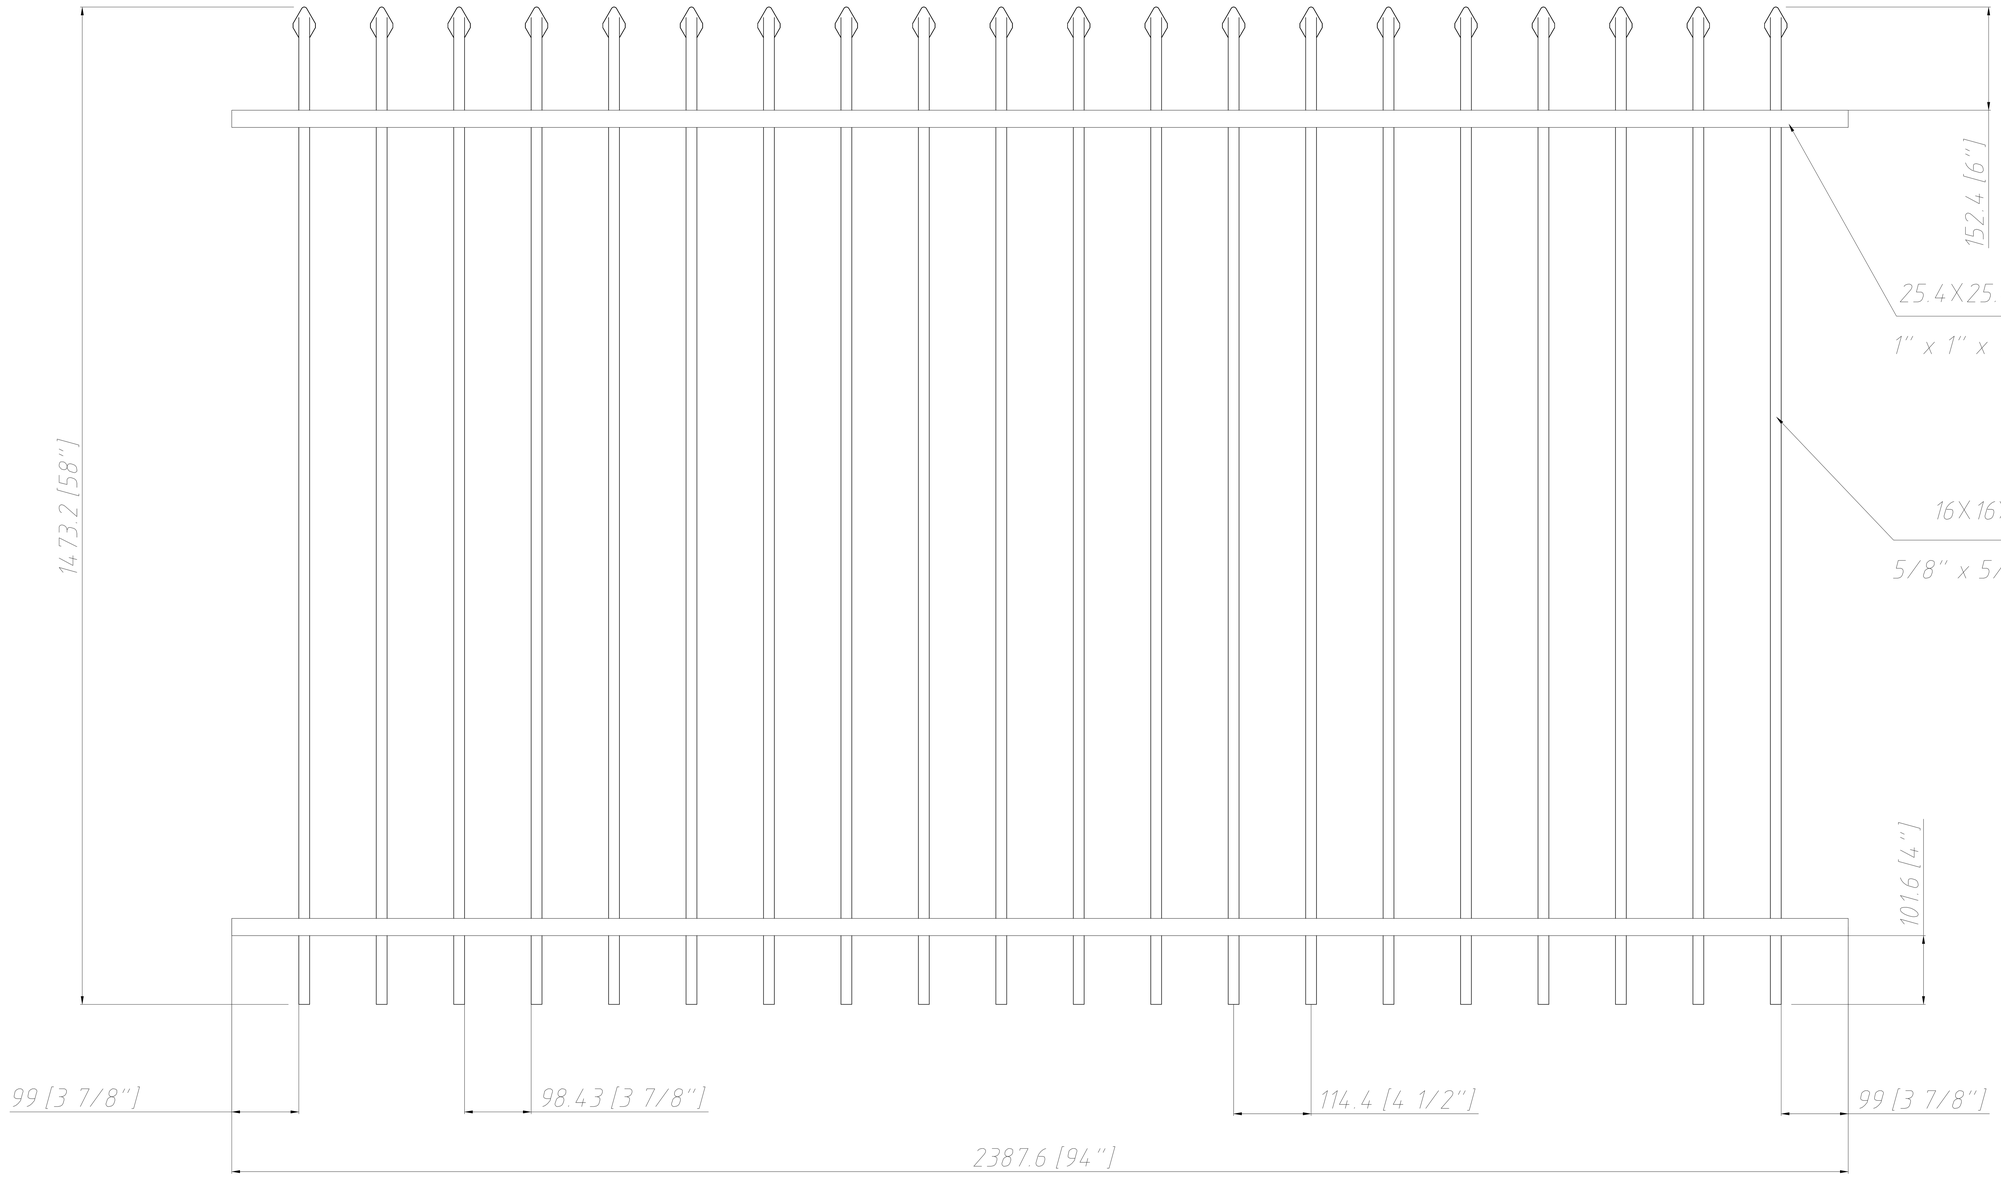

94"W x 58"H WELDED RESIDENTIAL 2 RAIL SPEAR TOP

DRAWN NO: 001-000006(FR2ST 9458)

DATE: 2025-12-18

FIRST FENCE USA
WE LISTEN. WE CARE. WE DELIVER

sales@firstfenceusa.com T: (945) 941-2111

VERSION	A 0