NO	DESCRIPTION	QTY

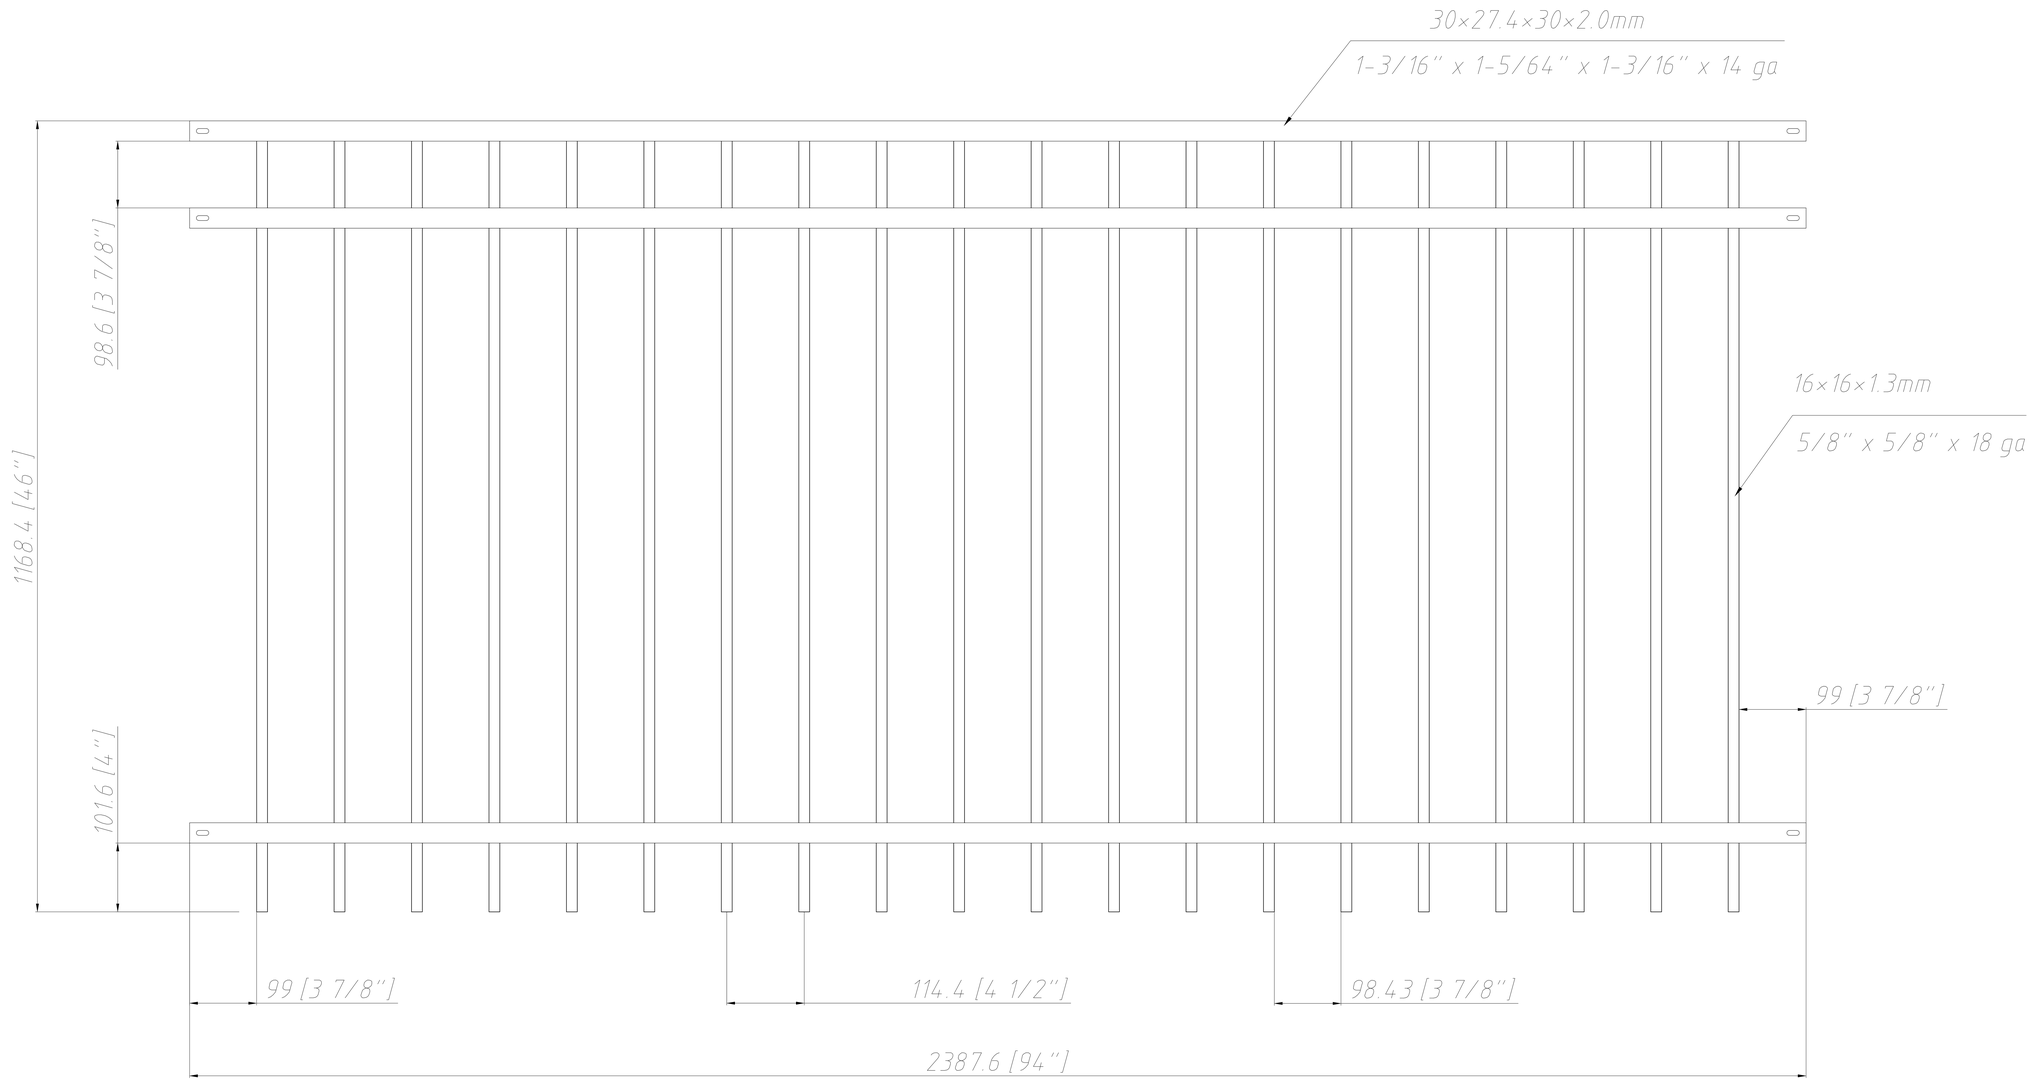

94"W x 46"H RACKABLE
RESIDENTIAL 3 RAIL FLAT TOP

DRAWN NO: 001-000008(FRR3FT 9446)

DATE: 2025-12-18

FIRST FENCE USA
WE LISTEN. WE CARE. WE DELIVER

sales@firstfenceusa.com T: (945) 941-2111

VERSION	A 0