


DO NOT SCALE DRAWING

Notes:

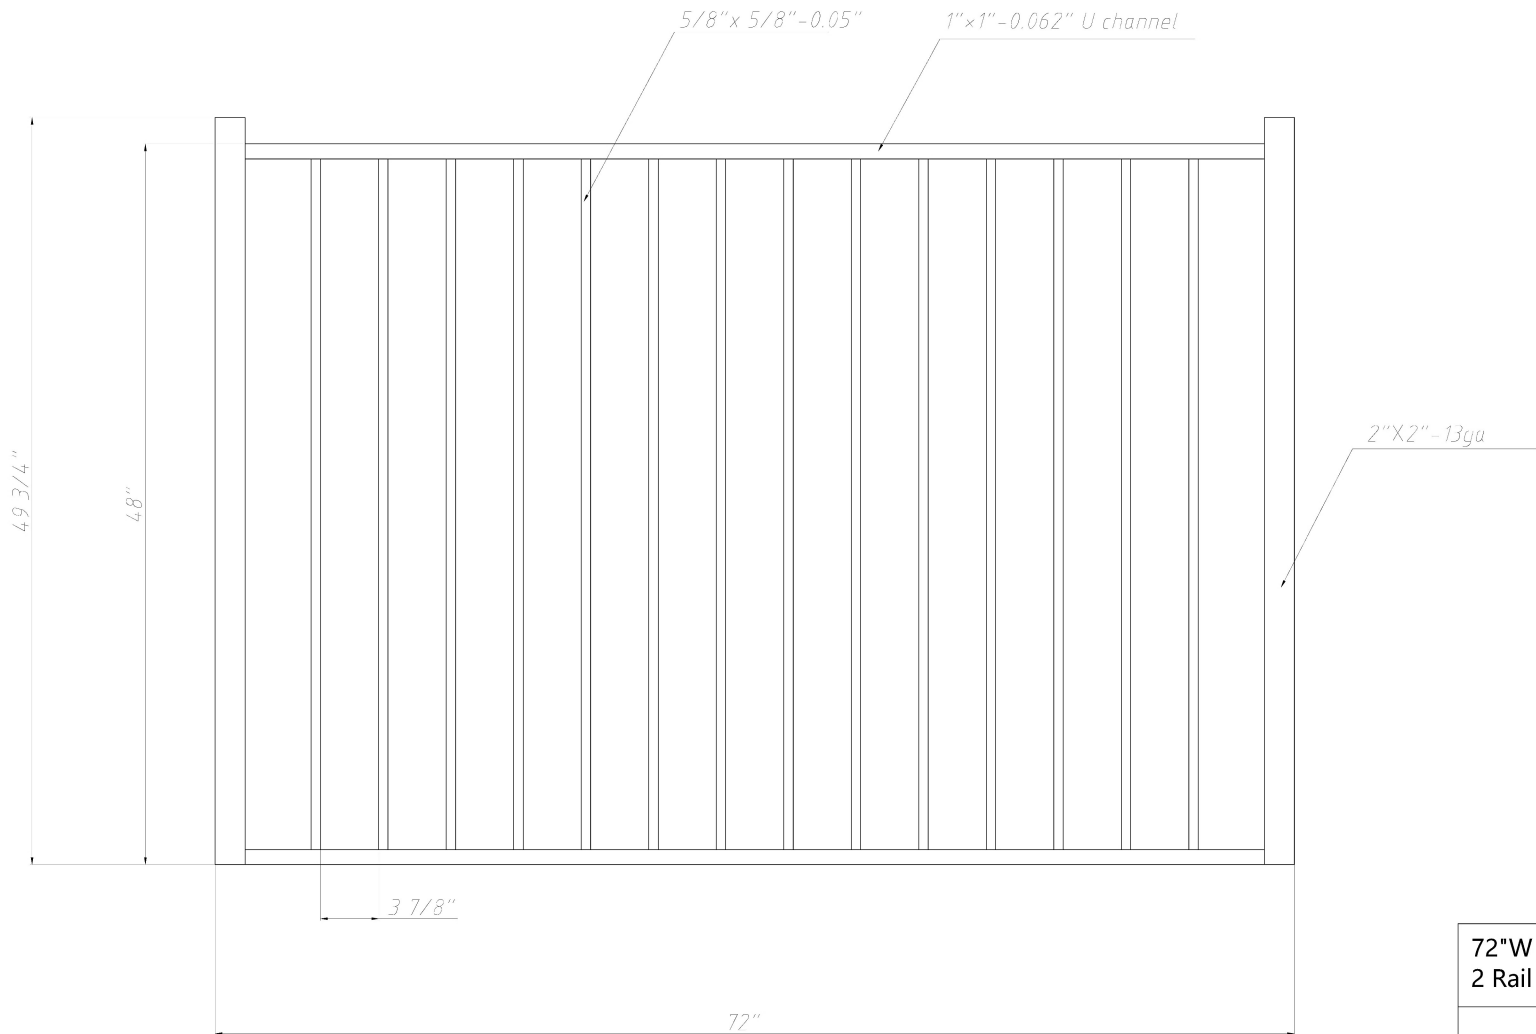

72"W x 48"H Aluminum Residential
2 Rail Flat Top Gate



FIRST FENCE USA

Product Code:	002-000020		
Revision:	A	Date:	02/24/2026